



Permit #F00144787

FilmL.A., Inc.
6255 W Sunset Blvd, 12th Floor
Hollywood, CA 90028
t: (213)977-8600 - f: (213)977-8601
www.filmla.com

Summary Information

Permit No: F00144787**Type of Permit:** FILMING**Release Date:** 11/15/2018**Production Company** UNIVERSAL TELEVISION LLC**Producer** BARBARA STOLL**Insured Company Name** UNIVERSAL TELEVISION LLC**Director** PAYMEN BEN

Contact Phone No. 1 814-873-2905

1st AD XOCHI BLYMYER

Contact Phone No. 2

Production Manager MIKE LIVANOS

Fax

FilmL.A. Coordinator CJ LeavensAddress 100 UNIVERSAL CITY PLAZA,
1320/3M**Location Manager** DEBORAH LAUB

UNIVERSAL CITY, California 91608

Primary Phone Mobile - 818-216-3805

Production Title A.P. BIO

Secondary Phone

Type of Production TV Drama**Location Assistant** JOE ABEL

Primary Phone Mobile - 818-655-4080

Secondary Phone

Fees

Posting 600 \$276.00

Total Permit Fee \$3,515.00

Posting Max \$690.00

Number of Locations 3

Notification Charge \$284.00

FILMLA NON-REFUNDABLE FILM APPLICATION FEE \$685.00

LA CITY LANE AND STREET CLOSURE FEE \$312.00

LA CITY DOT SIGN REMOVALS AND ENGINEERS \$1,183.00

LA CITY FIRE DEPARTMENT SPOT CHECK SURCHARGE \$85.00

**Summary Information****Location****Location 1 of 3****Page 1 of 4**

Permit Number	F00144787	Location Manager	DEBORAH LAUB
Production Company	UNIVERSAL TELEVISION LLC	Primary Phone	Mobile - 818-216-3805
Insured Company	UNIVERSAL TELEVISION LLC	Secondary Phone	
Production Title	A.P. BIO		

This location has been CANCELED**Location Address** 3300 Wilshire Blvd, Los Angeles, CA, 90010**Location Type** Church**Prep Dates** 11/12/2018 - 11/12/2018 07:00 - 19:00 1 day**Film Dates** 11/13/2018 - 11/14/2018 06:00 - 23:59 2 days**Strike Dates** 11/15/2018 - 11/15/2018 07:00 - 19:00**Open or Closed to the Public** Closed

Generic Conditions *Certain service and personnel fees required by jurisdictional agencies are not collected by FilmL.A. Any such fees must be paid directly to the appropriate agency, and a separate invoice will be provided to the permittee.
All travel lanes and bike lanes shall be closed per the WATCH manual.
Community Survey Required
Equipment staging and vehicles may park on one side of the street only.
Must Maintain 5' Clearance on Sidewalks/Walkways
Must maintain local/emergency access
No cast or crew parking on area streets
No interference with merchant activity.
Number of uniformed officers listed on the permit is a minimum requirement.
Permittee remains responsible for deploying a sufficient number of uniformed officers to provide traffic and crowd control to ensure the safety of the film crew and the public.
Traffic control must be done in accordance w/MUTCD
Traffic Officers Required
Uniformed officers shall have a copy of the film permit in their possession and are required to confirm that all traffic control signage devices are in place.

Please see attached documents Wilshire Blvd (SS curb) & Berendo St (WS curb) - AP Bio.pdf
Wilshire Blvd (SS curb+1) & Berendo St (WS curb) - AP Bio.pdf
Wilshire Blvd (Sidewalk Closure) Infront of 3000 Wilshire Blvd - AP Bio.pdf

Equipment on Location	Type	Quantity	Personnel on Location	Type	Quantity
	5 or 10 ton trucks	4		Cast	10
	5 Ton Truck	3		Crew	80



FilmL.A., Inc.
6255 W Sunset Blvd, 12th Floor
Hollywood, CA 90028
t: (213)977-8600 - f: (213)977-8601
www.filmla.com

Summary Information**Location****Location 1 of 3****Page 2 of 4**

Permit Number	F00144787	Location Manager	DEBORAH LAUB
Production Company	UNIVERSAL TELEVISION LLC	Primary Phone	Mobile - 818-216-3805
Insured Company	UNIVERSAL TELEVISION LLC	Secondary Phone	
Production Title	A.P. BIO		

Cast/Crew vehicles	125	Extras	25
Catering Truck	2	Off-Duty/Retired	2
Cube Trucks	5	LAPD Officer(s)	
Generator	1		
Honey Wagons	1		
Motor Homes	1		
Picture vehicles	2		
Portable restrooms	4		
Stakebed Trucks	3		
Trailers	4		
Vans	3		

Filming Activities Camera in car; Camera on sticks; Car-to-Car; Drive by; Drive ups & away; Equipment on property; Equipment on sidewalk, in curb lane & across street; Exterior Dialogue; Exterior establishing shots; Interior and exterior dialogue; Intermittent pedestrian control; Intermittent traffic control - 2 minutes standard; Dolly tracks, equipment parked reverse flow and overnight on W/S Berendo St. - Wilshire Blvd. - 7th. St.; car drive up onto sidewalk - sidewalk closure - picture car with 2 wheels on sidewalk - jerky drive away, parallel parking scene; cancel location;

Special Effects:	Type	No. Times Per Day	No. Takes Per Take
-------------------------	-------------	--------------------------	---------------------------

Description of F/X Scene: 200 candles interior church

Jurisdiction	Political: Los Angeles City - Council District 10	Police: Los Angeles Police Department	Fire: Los Angeles City
---------------------	--	--	-------------------------------

Thomas Guide	Page: 634	Grid: A2
---------------------	------------------	-----------------

Approvals	LOS ANGELES CITY POLICE DEPARTMENT	Gabriel Aleman
	LOS ANGELES CITY DEPARTMENT OF PUBLIC WORKS	Vanessa Martin

Parking	Base Camp	Crew Parking	931 S Union Ave, Los Angeles, CA, 90015
	Location Type : Filming Location	Location Type : Other Location	



FilmL.A., Inc.
6255 W Sunset Blvd, 12th Floor
Hollywood, CA 90028
t: (213)977-8600 - f: (213)977-8601
www.filmla.com

Summary Information**Location****Location 1 of 3****Page 3 of 4**

Permit Number	F00144787	Location Manager	DEBORAH LAUB
Production Company	UNIVERSAL TELEVISION LLC	Primary Phone	Mobile - 818-216-3805
Insured Company	UNIVERSAL TELEVISION LLC	Secondary Phone	
Production Title	A.P. BIO		

Posting "No Parking" signs W/S BERENDO ST. - WILSHIRE BLVD. -- 7TH. ST.
PLEASE CANCEL POSTING

Approximate Footage County Parking

Log Number 222633

Date(s) 11/12/2018 to 11/15/2018 **Time(s)** 00:00 to 00:00

Posting "No Parking" signs S/S WILSHIRE BLVD. - CATALINA ST. - BERENDO ST.
PLEASE CANCEL POSTING

Approximate Footage County Parking

Log Number 222634

Date(s) 11/13/2018 to 11/14/2018 **Time(s)** 00:00 to 23:59

Lane / Full Closure W/S CURB LANE CLOSURE BERENDO ST. - WILSHIRE BLVD. - 7TH.ST. -
EQUIPMENT OVERNIGHT AND REVERSE FLOW

Approximate Footage 0 - 300

Date(s) 11/12/2018 to 11/15/2018 **Time(s)** 00:00 to 00:00

Lane / Full Closure S/S CURB LANE CLOSURE, WILSHIRE BLVD., CATALINA T. - BERENDO ST.

Approximate Footage 0 - 300

Date(s) 11/13/2018 to 11/14/2018 **Time(s)** 06:00 to 23:59

Lane / Full Closure FULL CLOSURE OF ALLEY - WILSHIRE BLVD. - 7TH.ST. BERENDO ST. -
CATALINA ST.

Approximate Footage 0 - 300

Date(s) 11/13/2018 to 11/14/2018 **Time(s)** 06:00 to 23:59

Lane / Full Closure SIDEWALK CLOSURE IN FRONT OF 3300 WILSHIRE BLVD.

Approximate Footage 0 - 300

Date(s) 11/13/2018 to 11/14/2018 **Time(s)** 06:00 to 22:00

Lane / Full Closure S/S CURB LANE CLOSURE AND ADJACENT LANE - WILSHIRE BLVD. -



FilmL.A., Inc.
6255 W Sunset Blvd, 12th Floor
Hollywood, CA 90028
t: (213)977-8600 - f: (213)977-8601
www.filmla.com

Summary Information**Location****Location 1 of 3****Page 4 of 4**

Permit Number	F00144787	Location Manager	DEBORAH LAUB
Production Company	UNIVERSAL TELEVISION LLC	Primary Phone	Mobile - 818-216-3805
Insured Company	UNIVERSAL TELEVISION LLC	Secondary Phone	
Production Title	A.P. BIO		

CATALINA T. - BERENDO ST. (ADJACENT LANE NON-RUSH)

Approximate Footage 0 - 300**Date(s)** 11/13/2018 to 11/14/2018**Time(s)** 09:00 to 15:00

NOT
FOR
RENT



FilmL.A., Inc.
6255 W Sunset Blvd, 12th Floor
Hollywood, CA 90028
t: (213)977-8600 - f: (213)977-8601
www.filmla.com

Summary Information**Location****Location 2 of 3****Page 1 of 4**

Permit Number	F00144787	Location Manager	DEBORAH LAUB
Production Company	UNIVERSAL TELEVISION LLC	Primary Phone	Mobile - 818-216-3805
Insured Company	UNIVERSAL TELEVISION LLC	Secondary Phone	
Production Title	A.P. BIO		

Location Address 540 S Commonwealth Ave, Los Angeles, CA, 90020**Location Type** Church**Prep Dates** 11/15/2018 - 11/15/2018 07:00 - 19:00 1 day**Film Dates** 11/16/2018 - 11/16/2018 05:00 - 23:59 1 day**Open or Closed to the Public** Open

Generic Conditions *Certain service and personnel fees required by jurisdictional agencies are not collected by FilmL.A. Any such fees must be paid directly to the appropriate agency, and a separate invoice will be provided to the permittee.
*LA CITY AND/OR LA COUNTY FIRE CHECKLIST ATTACHED TO FINAL PERMIT. THE PERMITTEE IS RESPONSIBLE FOR COMPLETING CHECKLIST PRIOR TO FILMING ACTIVITY AT THIS LOCATION. NON COMPLIANCE MAY RESULT IN ASSIGNMENT OF A FIRE OFFICER.
All travel lanes and bike lanes shall be closed per the WATCH manual.
Community Survey Obtained
Equipment staging and vehicles may park on one side of the street only.
Must Maintain 5' Clearance on Sidewalks/Walkways
Must maintain local/emergency access
No cast or crew parking on area streets
No interference with merchant activity.
Number of uniformed officers listed on the permit is a minimum requirement.
Permittee remains responsible for deploying a sufficient number of uniformed officers to provide traffic and crowd control to ensure the safety of the film crew and the public.
Traffic control must be done in accordance w/MUTCD
Traffic Officers Required
Uniformed officers shall have a copy of the film permit in their possession and are required to confirm that all traffic control signage devices are in place.

Please see attached documents Commonwealth Ave btwn 5th St & 6th St ES curb - AP Bio.pdf
Commonwealth Ave btwn 5th St & 6th St ES curb+1 - AP Bio (Rev 1).pdf
11.16.18 BARTUS.pdf
Universal DL Agent Letter.pdf

Equipment on Location	Type	Quantity	Personnel on Location	Type	Quantity
	5 or 10 ton trucks	8		Cast	8

**Summary Information****Location****Location 2 of 3****Page 2 of 4**

Permit Number	F00144787	Location Manager	DEBORAH LAUB
Production Company	UNIVERSAL TELEVISION LLC	Primary Phone	Mobile - 818-216-3805
Insured Company	UNIVERSAL TELEVISION LLC	Secondary Phone	
Production Title	A.P. BIO		

Camera cars	1	Crew	80
Cast/Crew vehicles	110	Extras	20
Catering Truck	1	Off-Duty/Retired	4
Condors	2	LAPD Officer(s)	
Cranes	2	Spot Check	1
Cube Trucks	8		
Generator	4		
Honey Wagons	1		
Picture vehicles	20		
Portable restrooms	2		
Process Trailer	1		
Scissor Lifts	1		
Semi Trucks	2		
Stakebed Trucks	8		
Vans	8		

Filming Activities Camera in car; Camera on sticks; Car-to-Car; Drive by; Drive ups & away; Equipment on sidewalk, in curb lane & across street; Exterior Dialogue; Exterior establishing shots; Interior and exterior dialogue; Intermittent pedestrian control; Intermittent traffic control - 2 minutes standard; Interior, exterior dialogue, drive ups and aways, bys, equipment and personnel in curb lane and on sidewalk both sides of street. ITC and IPC, running cable and crossovers, dolly track.; trucks parked over night, trucks parked reverse flow. Picture car making u turn and driving on sidewalk, 200 candles in church - 20 lit in church, Sidewalk closure; car on curb sidewalk, sidewalk closure in front of location; BB light & generator on grassy triangle medium north of 6th. St. between Occidental Ave. and Hoover St.; cabling across street ;

Special Effects: F/X Permit # 27678**Type****No. Times Per Day****No. Takes Per Take**

Description of F/X Scene: 200 CANDLES IN CHURCH - 20 WILL BE LITE IN THE CHURCH

Jurisdiction **Political:** Los Angeles City - Council District 13

Police: Los Angeles Police Department

Fire: Los Angeles City



FilmL.A., Inc.
6255 W Sunset Blvd, 12th Floor
Hollywood, CA 90028
t: (213)977-8600 - f: (213)977-8601
www.filmla.com

Summary Information**Location****Location 2 of 3****Page 3 of 4**

Permit Number	F00144787	Location Manager	DEBORAH LAUB
Production Company	UNIVERSAL TELEVISION LLC	Primary Phone	Mobile - 818-216-3805
Insured Company	UNIVERSAL TELEVISION LLC	Secondary Phone	
Production Title	A.P. BIO		

Thomas Guide Page: 634**Grid:** B2

Approvals	LOS ANGELES CITY POLICE DEPARTMENT	Melissa Hernandez
	FILMLA. CLOSURES	Joshua Mingo
	LOS ANGELES CITY DEPARTMENT OF PUBLIC WORKS	Jessica Castro
	LOS ANGELES CITY DEPARTMENT OF TRANSPORTATION	-Karina Chaki
	SIGN & METER REMOVAL	

Coordinator Note LA City Fire - Church Fire Walk Through - Spot Check Approved per Inspector Morel**Coordinator Note** LA City Fire - Church Fire Walk Through - Spot Check Approved per Inspector Owens

Coordinator Note FILM SHOOT DATE: FRIDAY 11/16 (6AM) - SATURDAY 11/17 (5AM) LOCATION: 540 SOUTH COMMONWEALTH AVE - REMOVE 1 "SCHOOL CROSSING/25 MPH" SIGNS AND 1 POST - REMOVE 1 "2 HOUR PARKING/PASSENGER LOADING ONLY" SIGNS AND 1 POST ON THURSDAY 11/15 - REINSTALL ALL SIGNS AND POSTS ON SATURDAY 11/17 CONTACT: Charles Fagin 310-433-3595 F144787
11/14/2018 01:54 PM
Karina Chaki FILM SHOOT DATE: FRIDAY 11/16 (6AM) - SATURDAY 11/17 (5AM) LOCATION: 540 SOUTH COMMONWEALTH AVE - REMOVE 2 METER HEADS AND 2 METER POSTS VW 513 AND VW 514 - 1 PASSENGER LOADING ZONE SIGN AND 1 POST ON THURSDAY 11/15/ REINSTALL AFTER 5AM ON SATURDAY 11/17 CONTACT: Charles Fagin 310-433-3595 F144787

Parking	Base Camp	3611 Wilshire Blvd, Location Type : Los Angeles, CA, Other Location 90010	Crew Parking	611 S Carondelet St, Location Type : Los Angeles, CA, Other Location 90057
----------------	------------------	---	---------------------	--

Posting "No Parking" signs E/S COMMONWEALTH AVE. - 5TH. ST. - 6TH. ST**Approximate Footage** 301 - 600**Log Number** 222894**Date(s)** 11/15/2018 to 11/16/2018**Time(s)** 00:00 to 00:00

Posting "No Parking" signs E/S COMMONWEALTH AVE. - 5TH. ST. - 6TH. ST.
W/S COMMONWEALTH AVE. - 6TH. ST. - NORTH - 400'
W/S S. HOOVER ST./OCCIDENTAL - FROM 431 S.HOOVER ST. SOUTH TO 6TH. ST.



FilmL.A., Inc.
6255 W Sunset Blvd, 12th Floor
Hollywood, CA 90028
t: (213)977-8600 - f: (213)977-8601
www.filmla.com

Summary Information**Location****Location 2 of 3****Page 4 of 4**

Permit Number	F00144787	Location Manager	DEBORAH LAUB
Production Company	UNIVERSAL TELEVISION LLC	Primary Phone	Mobile - 818-216-3805
Insured Company	UNIVERSAL TELEVISION LLC	Secondary Phone	
Production Title	A.P. BIO		

S/S 5TH. ST. - VIRGIL AVE. - COMMONWEALTH AVE.

Approximate Footage more than 1800**Log Number** 222895**Date(s)** 11/16/2018 to 11/16/2018**Time(s)** 00:00 to 00:00**Posting "No Parking" signs** B/S S. HARVARD BLVD. - WILSHIRE BLVD. NORTH 300'**Approximate Footage** 301 - 600**Log Number** 222901**Date(s)** 11/16/2018 to 11/16/2018**Time(s)** 00:00 to 00:00**Lane / Full Closure** SIDEWALK CLOSURE IN FRONT 540 S. COMMON WEALTH AVE.**Approximate Footage** 0 - 300**Date(s)** 11/16/2018 to 11/16/2018**Time(s)** 06:00 to 23:59**Lane / Full Closure** E/S CURB LANE AND ADJACENT LANE COMMONWEALTH AVE. - 5TH. ST. - 6TH. ST.**Approximate Footage** 0 - 300**Date(s)** 11/16/2018 to 11/16/2018**Time(s)** 06:00 to 23:59**Lane / Full Closure** E/S CURB LANE CLOSURE - COMMONWEALTH AVE. - 5TH. ST. - 6TH. ST.**Approximate Footage** 0 - 300**Date(s)** 11/15/2018 to 11/15/2018**Time(s)** 06:00 to 22:00



FilmL.A., Inc.
6255 W Sunset Blvd, 12th Floor
Hollywood, CA 90028
t: (213)977-8600 - f: (213)977-8601
www.filmla.com

Summary Information**Location****Location 3 of 3****Page 1 of 2**

Permit Number	F00144787	Location Manager	DEBORAH LAUB
Production Company	UNIVERSAL TELEVISION LLC	Primary Phone	Mobile - 818-216-3805
Insured Company	UNIVERSAL TELEVISION LLC	Secondary Phone	
Production Title	A.P. BIO		

Location Address VIRGIL ST. - 3RD. ST. - RAMPART BLVD. and WILSHIRE BLVD. Inclusive (excludes Freeways, Highways, City Property, and Special Condition Areas), Los Angeles, CA, 90057

Location Type Grid

Film Dates 11/16/2018 - 11/16/2018 06:00 - 16:00 1 day

Open or Closed to the Public Closed

Generic Conditions *Certain service and personnel fees required by jurisdictional agencies are not collected by FilmL.A. Any such fees must be paid directly to the appropriate agency, and a separate invoice will be provided to the permittee.
All vehicles must be parked on private property
Exterior filming activity may not exceed a two hour time frame.
It is the responsibility of the permittee to be aware of Special Condition areas, which are excluded from this grid location. A complete list of Special Condition areas can be found at www.Filmla.com
May not interfere with filming activities of production companies in possession of location-specific permits, previously scheduled special events, or existing construction projects.
Must Maintain 5' Clearance on Sidewalks/Walkways
Must maintain local/emergency access
No cast or crew parking on area streets
No interference with merchant activity.
No stopping and setting up in residential areas before 7am or after 10pm without prior approval
No stopping or setting up in front of merchants or residents without prior approval
Number of uniformed officers listed on the permit is a minimum requirement.
Permittee remains responsible for deploying a sufficient number of uniformed officers to provide traffic and crowd control to ensure the safety of the film crew and the public.
Traffic control must be done in accordance w/MUTCD
Traffic Officers Required
Uniformed officers shall have a copy of the film permit in their possession and are required to confirm that all traffic control signage devices are in place.

Equipment on Location	Type	Quantity	Personnel on Location	Type	Quantity
	Camera cars	1		Cast	2
	Picture vehicles	1		Crew	13
				Off-Duty/Retired	2



FilmL.A., Inc.
6255 W Sunset Blvd, 12th Floor
Hollywood, CA 90028
t: (213)977-8600 - f: (213)977-8601
www.filmla.com

Summary Information**Location****Location 3 of 3****Page 2 of 2**

Permit Number F00144787
Production Company UNIVERSAL TELEVISION LLC
Insured Company UNIVERSAL TELEVISION LLC
Production Title A.P. BIO

Location Manager DEBORAH LAUB
Primary Phone Mobile - 818-216-3805
Secondary Phone

LAPD Officer(s)

Filming Activities Camera in car; Car-to-Car; Drive by; Drive ups & away; Driving shots; Intermittent traffic control - 2 minutes standard; CAMERA MOUNTS;

Jurisdiction Political: Los Angeles City
- Council District 14

Police: Los Angeles Police Department


Fire: Los Angeles City

Approvals LOS ANGELES CITY POLICE DEPARTMENT

Gabriel Aleman

Parking Base Camp 3611 Wilshire Blvd,
Location Type : Los Angeles, CA,
Other Location 90010

Crew Parking 611 S Carondelet St,
Location Type : Los Angeles, CA,
Other Location 90057

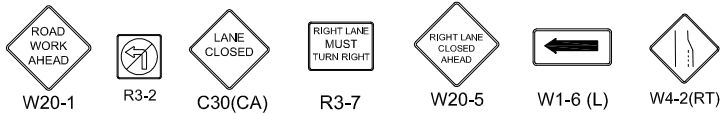

Permit #F00144787




ALL TRAFFIC CONTROL
WILL BE INSTALLED TO
MEET OR EXCEED THE
LATEST CA-MUTCD
MINIMUM REQUIREMENTS

Ⓢ TRAFFIC SIGNAL

• TRAFFIC CONE

⏏ TYPE I W/ SIGN


⚡ FLASHING ARROW SIGN (FAS)

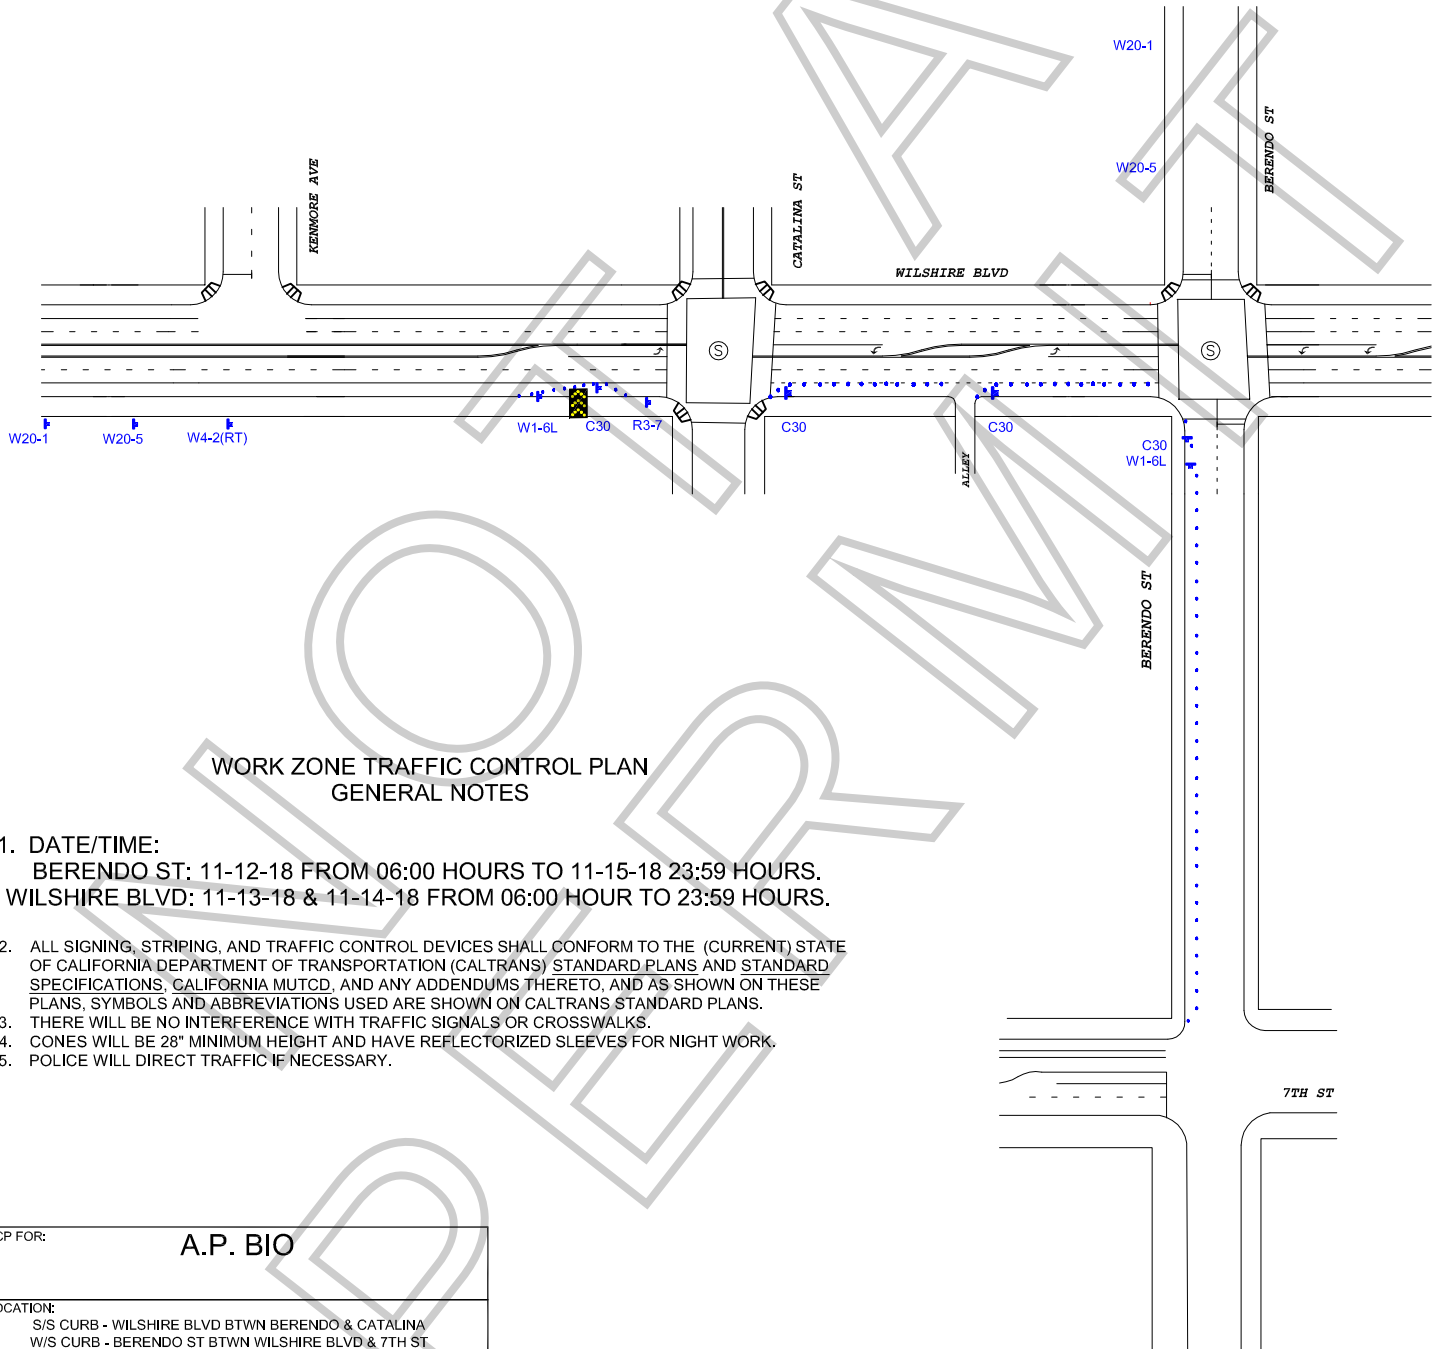

WORK ZONE TRAFFIC CONTROL PLAN GENERAL NOTES

1. DATE/TIME:
BERENDO ST: 11-12-18 FROM 06:00 HOURS TO 11-15-18 23:59 HOURS.
WILSHIRE BLVD: 11-13-18 & 11-14-18 FROM 06:00 HOUR TO 23:59 HOURS.
2. ALL SIGNING, STRIPING, AND TRAFFIC CONTROL DEVICES SHALL CONFORM TO THE (CURRENT) STATE OF CALIFORNIA DEPARTMENT OF TRANSPORTATION (CALTRANS) STANDARD PLANS AND STANDARD SPECIFICATIONS, CALIFORNIA MUTCD, AND ANY ADDENDUMS THERETO, AND AS SHOWN ON THESE PLANS, SYMBOLS AND ABBREVIATIONS USED ARE SHOWN ON CALTRANS STANDARD PLANS.
3. THERE WILL BE NO INTERFERENCE WITH TRAFFIC SIGNALS OR CROSSWALKS.
4. CONES WILL BE 28" MINIMUM HEIGHT AND HAVE REFLECTORIZED SLEEVES FOR NIGHT WORK.
5. POLICE WILL DIRECT TRAFFIC IF NECESSARY.

TCP FOR:		A.P. BIO	
LOCATION: S/S CURB - WILSHIRE BLVD BTWN BERENDO & CATALINA W/S CURB - BERENDO ST BTWN WILSHIRE BLVD & 7TH ST CITY OF LOS ANGELES, CA			
	CONTACT: DENISE WHEELER OFFICE # 818-347-9929 DEBBIE LAUB PH# 818-216-3805		
	JCL TRAFFIC SERVICES (213) 622-9775 C31-CA Lic # 805357		
DATE	REVISIONS	DRAFTER:	MARIO MENJIVAR
		SCALE:	N.T.S.
		FILM LA:	ML

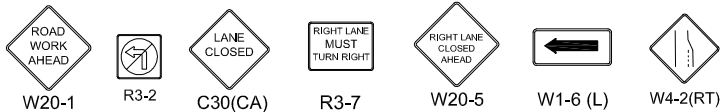

Permit #F00144787




ALL TRAFFIC CONTROL
WILL BE INSTALLED TO
MEET OR EXCEED THE
LATEST CA-MUTCD
MINIMUM REQUIREMENTS

Ⓢ TRAFFIC SIGNAL

• TRAFFIC CONE

⏏ TYPE I W/ SIGN

⚡ FLASHING ARROW SIGN (FAS)

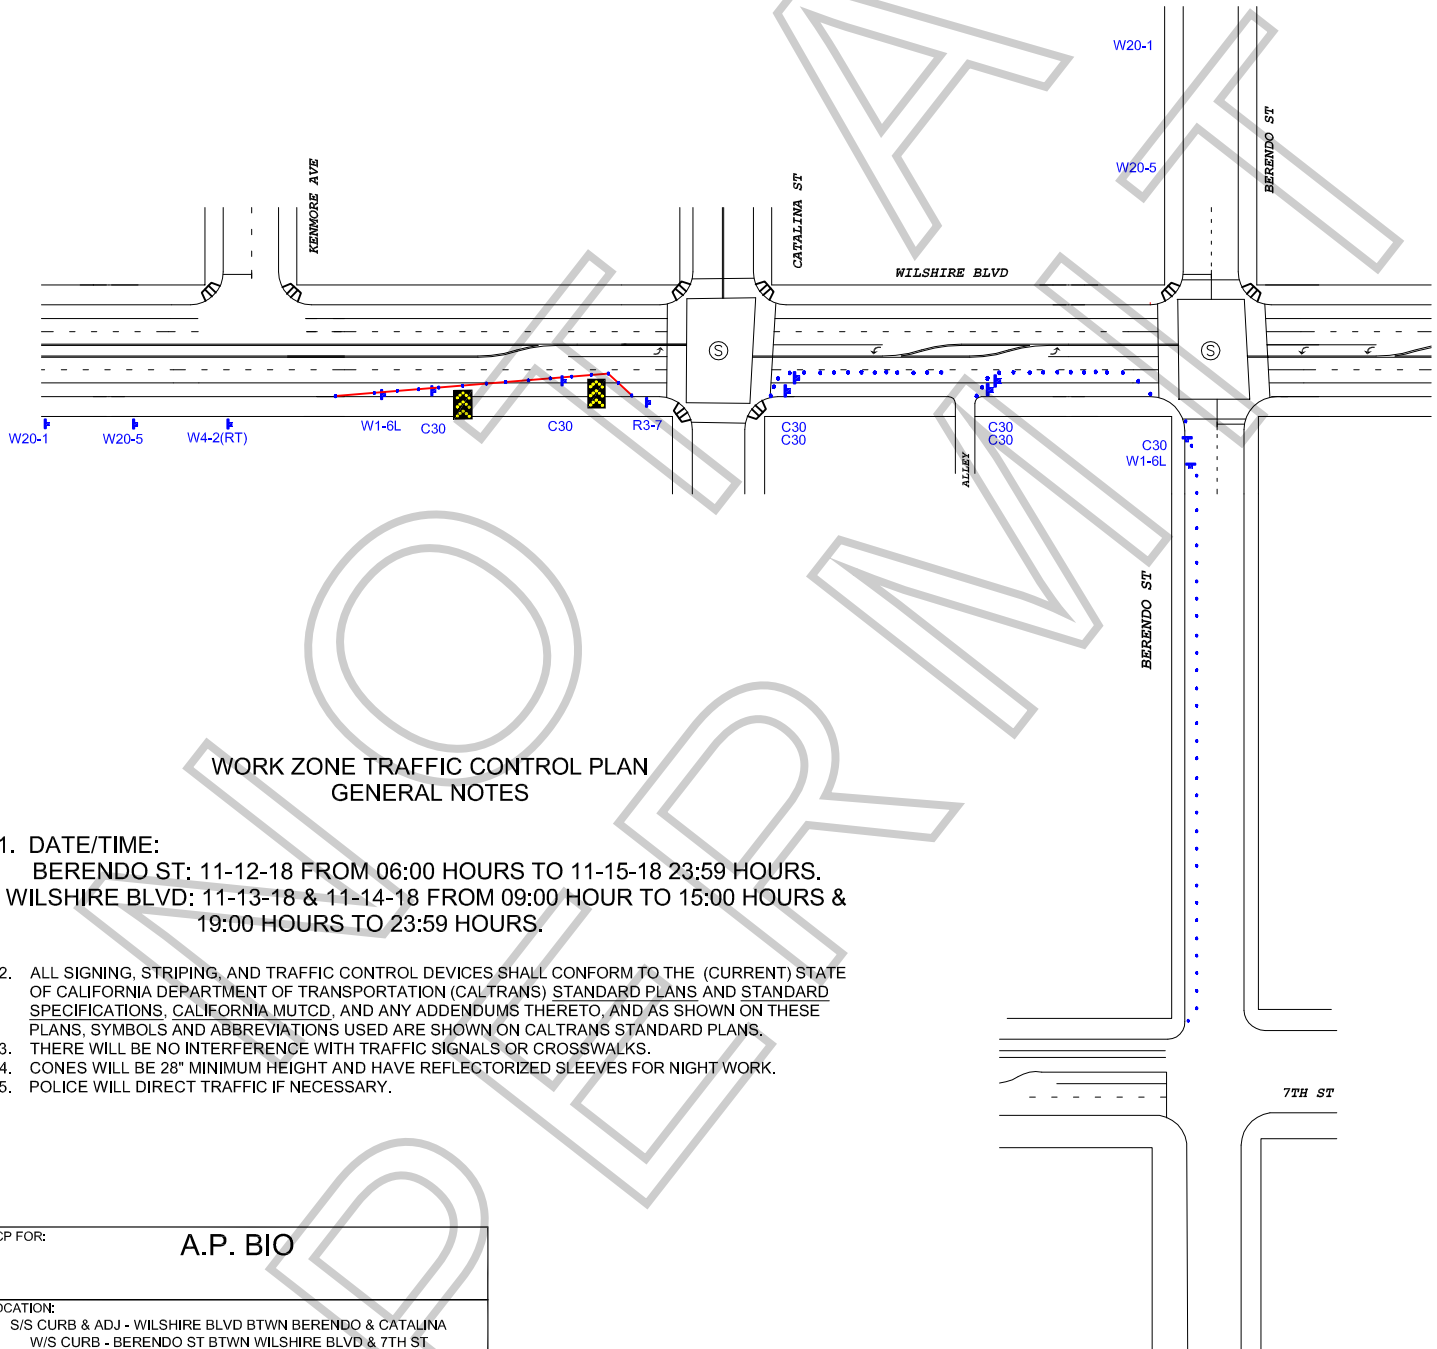

WORK ZONE TRAFFIC CONTROL PLAN GENERAL NOTES

1. DATE/TIME:
BERENDO ST: 11-12-18 FROM 06:00 HOURS TO 11-15-18 23:59 HOURS.
WILSHIRE BLVD: 11-13-18 & 11-14-18 FROM 09:00 HOUR TO 15:00 HOURS & 19:00 HOURS TO 23:59 HOURS.
2. ALL SIGNING, STRIPING, AND TRAFFIC CONTROL DEVICES SHALL CONFORM TO THE (CURRENT) STATE OF CALIFORNIA DEPARTMENT OF TRANSPORTATION (CALTRANS) STANDARD PLANS AND STANDARD SPECIFICATIONS, CALIFORNIA MUTCD, AND ANY ADDENDUMS THERETO, AND AS SHOWN ON THESE PLANS, SYMBOLS AND ABBREVIATIONS USED ARE SHOWN ON CALTRANS STANDARD PLANS.
3. THERE WILL BE NO INTERFERENCE WITH TRAFFIC SIGNALS OR CROSSWALKS.
4. CONES WILL BE 28" MINIMUM HEIGHT AND HAVE REFLECTORIZED SLEEVES FOR NIGHT WORK.
5. POLICE WILL DIRECT TRAFFIC IF NECESSARY.

TCP FOR:		A.P. BIO	
LOCATION: S/S CURB & ADJ - WILSHIRE BLVD BTWN BERENDO & CATALINA W/S CURB - BERENDO ST BTWN WILSHIRE BLVD & 7TH ST CITY OF LOS ANGELES, CA			
	CONTACT: DENISE WHEELER OFFICE # 818-347-9929 DEBBIE LAUB PH# 818-216-3805		
	JCL TRAFFIC SERVICES (213) 622-9775 C31-CA Lic # 805357		
DATE	REVISIONS	DRAFTER: MARIO MENJIVAR	
		SCALE: N.T.S.	
		FILM LA: ML	

SIDEWALK CLOSED
CROSS HERE


SIDEWALK CLOSED
CROSS HERE

SIDEWALK CLOSED

- ⑤ TRAFFIC SIGNAL
- TRAFFIC CONE
- ▮ TYPE I W/ SIGN
- ⚡ HIGH LEVEL WARNING DEVICE

R9-11a(LT) R9-11a(RT) R9-9

ALL TRAFFIC CONTROL
WILL BE INSTALLED TO
MEET OR EXCEED THE
LATEST CA MUTCD
MINIMUM REQUIREMENTS

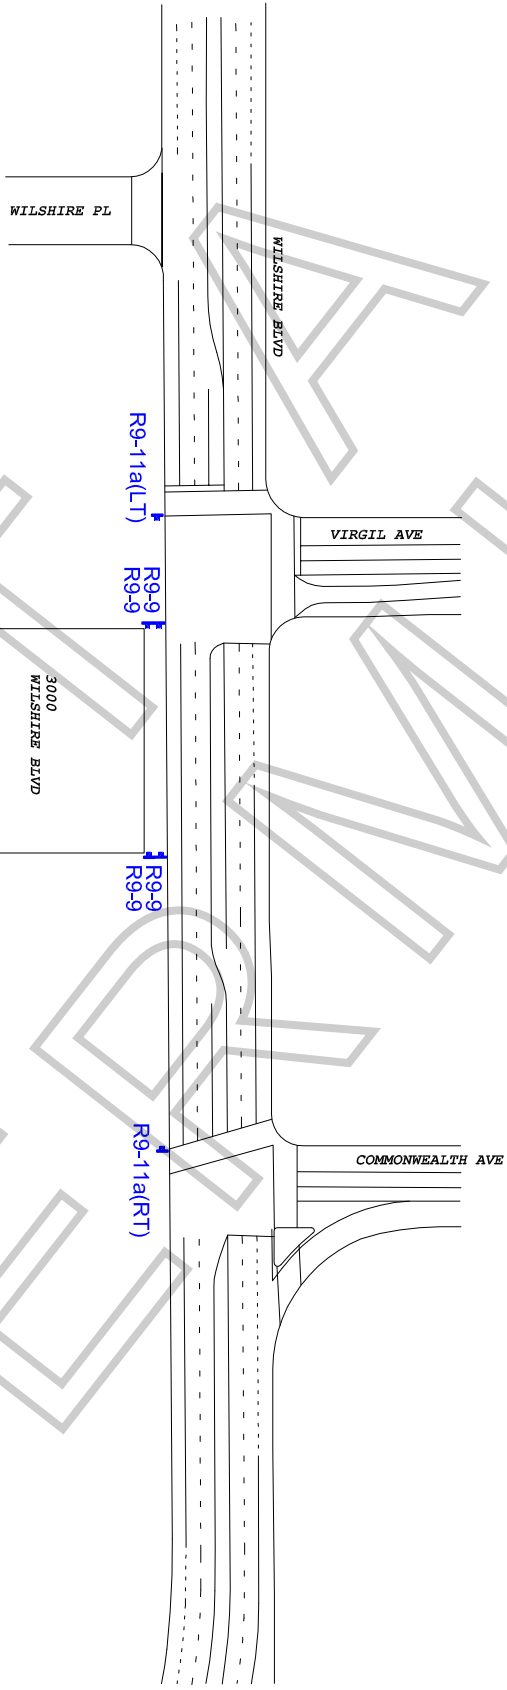


WORK ZONE TRAFFIC CONTROL PLAN
GENERAL NOTES

1. DATE/TIME: 11-13-18 & 11-14-18 FROM 07:00 HOURS TO 22:00 HOURS.
2. ALL SIGNING, STRIPING, AND TRAFFIC CONTROL DEVICES SHALL CONFORM TO THE (CURRENT) STATE OF CALIFORNIA DEPARTMENT OF TRANSPORTATION (CALTRANS) STANDARD PLANS AND STANDARD SPECIFICATIONS, CALIFORNIA MUTCD, AND ANY ADDENDUMS THERETO, AND AS SHOWN ON THESE PLANS. SYMBOLS AND ABBREVIATIONS USED ARE SHOWN ON CALTRANS STANDARD PLANS.
3. THERE WILL BE NO INTERFERENCE WITH TRAFFIC SIGNALS OR CROSSWALKS.
4. CONES WILL BE 28" MINIMUM HEIGHT AND HAVE REFLECTORIZED SLEEVES FOR NIGHT WORK.
5. POLICE WILL DIRECT TRAFFIC IF NECESSARY.

TOP FOR:	
A. P. BIO	
LOCATION: SIDEWALK CLOSURE - WILSHIRE BLVD INFRONT OF 3000 WILSHIRE BLVD LOS ANGELES, CALIFORNIA	
DATE	REVISIONS
	DRAFTER: MARIO MENDIVAR
	SCALE: N.T.S.
	FILM LA: OL

	CONTRACT: MATT HICKMAN PH# 323.547.9154 DAVE STANLEY OFFICE# 323.579.1171
	JCL TRAFFIC SERVICES (213) 622-9775 C31-CA Lic # 805357

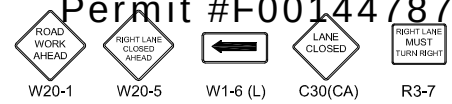

Ⓢ TRAFFIC SIGNAL

● TRAFFIC CONE

⏏ TYPE I W/ SIGN

⚡ FLASHING ARROW SIGN (FAS)

ALL TRAFFIC CONTROL
WILL BE INSTALLED TO
MEET OR EXCEED THE
LATEST CA-MUTCD
MINIMUM REQUIREMENTS



WORK ZONE TRAFFIC CONTROL PLAN GENERAL NOTES

1. DATE/TIME: 11-15-18 FROM 06:00 HOURS TO 22:00 HOURS.
2. ALL SIGNING, STRIPING, AND TRAFFIC CONTROL DEVICES SHALL CONFORM TO THE (CURRENT) STATE OF CALIFORNIA DEPARTMENT OF TRANSPORTATION (CALTRANS) STANDARD PLANS AND STANDARD SPECIFICATIONS, CALIFORNIA MUTCD, AND ANY ADDENDUMS THERETO, AND AS SHOWN ON THESE PLANS, SYMBOLS AND ABBREVIATIONS USED ARE SHOWN ON CALTRANS STANDARD PLANS.
3. THERE WILL BE NO INTERFERENCE WITH TRAFFIC SIGNALS OR CROSSWALKS.
4. CONES WILL BE 28" MINIMUM HEIGHT AND HAVE REFLECTORIZED SLEEVES FOR NIGHT WORK.
5. POLICE WILL DIRECT TRAFFIC IF NECESSARY.

5TH ST

6TH ST

COMMONWEALTH AVE


C30
W1-6L

W20-5

W20-1

TCP FOR:		A. P. BIO	
LOCATION:		E/S CURB LANE CLOSURE COMMONWEALTH AVE FROM 5TH TO 6TH LOS ANGELES, CALIFORNIA	
	CONTACT:	DENISE WHEELER OFFICE# 818.347.9929 DEBBIE LAUB PH# 818-216-3805	
	JCL TRAFFIC SERVICES (213) 622-9775 C31-CA Lic # 805357		
DATE	REVISIONS	DRAFTER:	MARIO MENJIVAR
		SCALE:	N.T.S.
		FILM LA:	CJ

Permit #F00144787

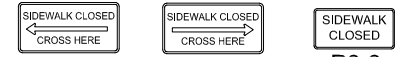

Ⓢ TRAFFIC SIGNAL

● TRAFFIC CONE

⏏ TYPE I W/ SIGN

⚡ FLASHING ARROW SIGN (FAS)

ALL TRAFFIC CONTROL
WILL BE INSTALLED TO
MEET OR EXCEED THE
LATEST CA-MUTCD
MINIMUM REQUIREMENTS



WORK ZONE TRAFFIC CONTROL PLAN GENERAL NOTES

1. DATE/TIME: 11-16-18 FROM 06:00 HOURS TO 23:59 HOURS.
2. ALL SIGNING, STRIPING, AND TRAFFIC CONTROL DEVICES SHALL CONFORM TO THE (CURRENT) STATE OF CALIFORNIA DEPARTMENT OF TRANSPORTATION (CALTRANS) STANDARD PLANS AND STANDARD SPECIFICATIONS, CALIFORNIA MUTCD, AND ANY ADDENDUMS THERETO, AND AS SHOWN ON THESE PLANS, SYMBOLS AND ABBREVIATIONS USED ARE SHOWN ON CALTRANS STANDARD PLANS.
3. THERE WILL BE NO INTERFERENCE WITH TRAFFIC SIGNALS OR CROSSWALKS.
4. CONES WILL BE 28" MINIMUM HEIGHT AND HAVE REFLECTORIZED SLEEVES FOR NIGHT WORK.
5. POLICE WILL DIRECT TRAFFIC IF NECESSARY.

FIRST
CONGREGATIONAL
CHURCH

TCP FOR:		A. P. BIO	
LOCATION: E/S CURB & ADJ - COMMONWEALTH AVE FROM 5TH TO 6TH E/S SIDEWALK - COMMONWEALTH INFRONT OF CHURCH LOS ANGELES, CALIFORNIA			
	CONTACT: DENISE WHEELER OFFICE# 818.347.9929 DEBBIE LAUB PH# 818-216-3805		
	JCL TRAFFIC SERVICES (213) 622-9775 C31-CA Lic # 805357		
DATE	REVISIONS	DRAFTER: MARIO MENJIVAR	
		SCALE: N.T.S.	
		FILM LA: CJ	

SPECIAL PERMIT TO USE SPECIAL EFFECTS

State Lic No 1102.07

Name: BARTUS, JAY

Address: 19241 WOODMONT DRIVE

Phone: (818) 363-3500

Company:

City: NORTHRIDGE

Mobile:

Email: jay.bartus@gmail.com

State: CA

Zip: 91326

Fax:

2nd Operator: 1102.07 BARTUS, JAY

Production Title: AP BIO

Production Company: UNIVERSAL TV

Location: 540 S. COMMONWEALTH AVE

PERMISSION IS HEREBY GRANTED TO SIMULATE:

CANDLES FOR BACKGROUND SETTING -

USING THE FOLLOWING SPECIAL EFFECTS MATERIAL:

200- CANDLES ONLY 20 LIT

UNDER THE FOLLOWING CONDITIONS:

UNDER THE DIRECT SUPERVISION OF BARTUS, JAY, 1102.07 AND SPOT CHECK APPROVED FOR EFFECTS ONLY

ADDITIONAL TERMS AND CONDITIONS

992.6 HSC RESPONSIBILITY. The Company representative shall provide to the authority having jurisdiction the name and license number of the special effects operator who shall have the authority, responsibility and be in charge of handling all Special Effects Material. The company representative shall also allocate sufficient time to the Special Effects Pyrotechnic Operator to prepare for the transportation, parking, storing, securing daily, discharging, disposing of, or otherwise handling of fireworks, pyrotechnic devices, or materials in a sane manner. Upon completion of firing, no unauthorized person shall be permitted access to the firing area until the licensed pyrotechnic operator has determined the area to be safe and secure.

NOTICE: The permittee and production company shall be advised that this permit in no way removes or modifies their responsibility to comply with any other applicable laws or ordinances, including those relating to excessive noise.

57.105.8 THE CHIEF SHALL HAVE THE POWER TO REVOKE OR SUSPEND ANY SPECIAL PERMIT UPON VIOLATION OF THE TERMS AND CONDITIONS IN ACCORDANCE WITH PROVISIONS OF SECTION 57.105.5 OF THE LOS ANGELES MUNICIPAL CODE.

SUBJECT TO FIELD INSPECTION

NO DEVIATION WITHOUT WRITTEN PERMISSION

TEMPORARY FROM

11/16/2018 TO

Fire Chief

By: OWENS

Phone: 213 978-3670

**Appointment of Film Permits Unlimited, Inc.
As Authorized Agent and representative**

I certify that I am a representative of Universal Television LLC ("Principal") and am authorized to enter into binding contractual agreements on it's behalf. I further certify that I am authorized by Principal to appoint other representatives and agents for Principal and to give such representatives and agents authority to enter into and bind Principal to agreements relating to the issuance of and compliance with location film (e.g. theatrical, television, commercial and other motion picture filming) and still photographic permits, including the permits themselves and any riders to such permits. Acting on behalf of Principal in my capacity as its authorized representative, I appoint Film Permits Unlimited, Inc. and it's employees and agents ("FPU") as Principal's authorized representatives and agents to apply for location film (e.g. theatrical, television, commercial and other motion picture filming) and still photographic permits on behalf of Principal through Film LA, Inc., any city and county, or through any other jurisdiction: to negotiate, discuss, accept, modify, agree to and bind Principal to the terms and conditions of such permits (including all restrictions and/or community guidelines applicable to any such permit); and to execute such permits on behalf of Principal. Principal understands, acknowledges and agrees that it (and/or its insurer) remains responsible and liable for all obligations imposed by or incidental to any permit or rider issued to Principal signed by an employee or agent of (including any coordinator, runner or messenger used by) FPU. Principal further agrees to comply with the terms and conditions of any such permits and hereby appoints FPU as an authorized representative to facilitate compliance with such terms and conditions following issuance of any such permits and to enter into agreements for Principal with respect thereto. Any person, agency, entity, or organization (including Film LA, Inc. and any city county or other jurisdiction) may rely upon this appointment and need not obtain further authorization for any act described herein. An original or faxed copy of this appointment shall be sufficient, and may be treated as an original for all purposes. The appointment may be revoked by Principal at any time in writing, but in any case, shall expire one (1) year from the date of execution set forth below.

<-1

2->
3-> I declare under penalty of perjury under the laws of the State of California that I am authorized to appoint FPU as agent for Principal, and based upon that authority I hereby appoint FPU as Principal's agent as set forth herein.

Dated: 5/8/18Universal Television LLC

Name of Principal

By: [Signature]

Representative's Signature

Casidy Spira
Print Representative's NameCo-EP
Representative's title4024 RASTERS AVE
Principal's Address323.468-0700
Principal's Telephone

Film Permits Unlimited, Inc.
Phone (818) 347-9929
Fax (818) 347-9784

Please sign and fax back
Principal = Name of Company

-See Attached Addendum to Agreement-